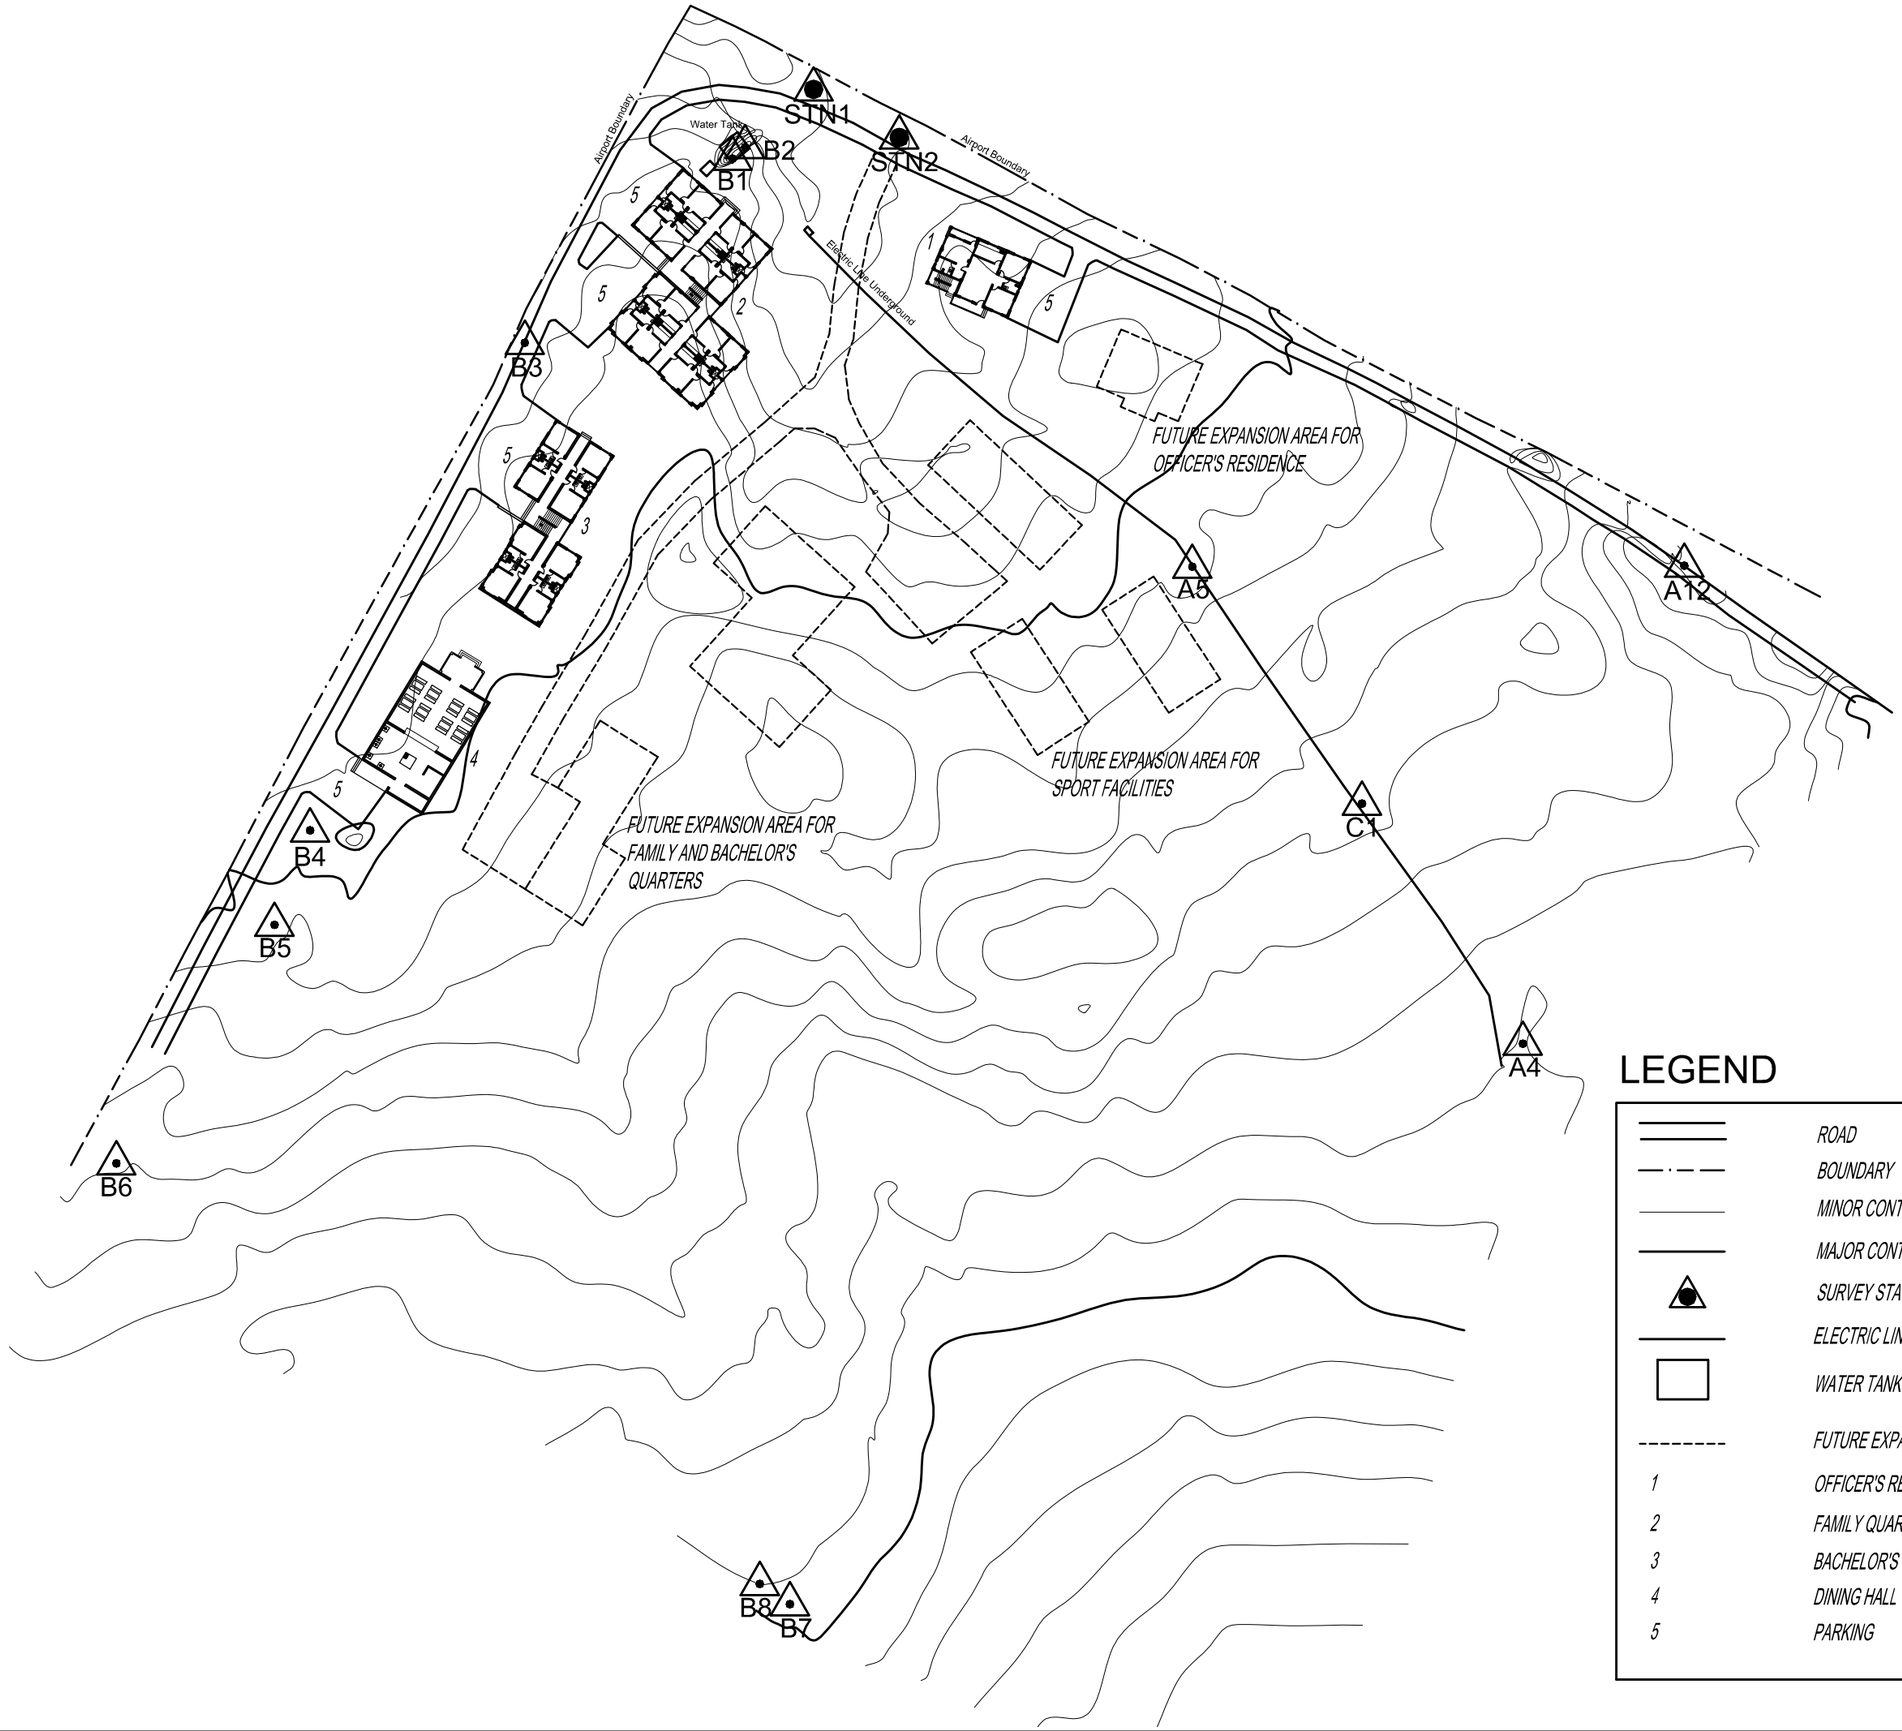

LEGEND

	ROAD
	BOUNDARY
	MINOR CONTOUR
	MAJOR CONTOUR
	SURVEY STATION
	ELECTRIC LINE
	WATER TANK
	FUTURE EXPANSION
1	OFFICER'S RESIDENCE
2	FAMILY QUARTER
3	BACHELOR'S QUARTER
4	DINING HALL
5	PARKING

ADB

ROYAL GOVERNMENT OF BHUTAN
CIVIL AVIATION DEPARTMENT

NOTE:

-ALL DIMENSIONS ARE IN MILLIMETERS UNLESS SPECIFIED OTHERWISE
-ALL RELATIVE LEVELS ARE IN METERS UNLESS SPECIFIED OTHERWISE
-ALL DIMENSIONS MEASURE UNFINISHED SURFACES UNLESS SPECIFIED OTH
- ALL DIMENSIONS ARE TO BE READ AND NOT SCALED OFF
- ANY DESCREPANCY IN DRAWING IS TO BE BROUGHT TO THE IMMEDIATE NO THE CONSULTANTS/SUPERVISION TEAM
- MINOR ADJUSTMENTS NEED TO BE CARRIED OUT ON SITE TO MATCH WITH I BUILDING

Legend

No.	Revision	Date

Client
Royal Government of Bhutan Civil Aviation Depa

Aviation Planners & Engineers
Leading Edge Aviation Planning Professionals

Civil Engineering Consultant
Gyaltshen Consultancy

Project Title

GELEPHU DOMESTIC AIRPO DESIGN & SUPERVISION

DESIGN OF SECURITY QUARTERS.

Drawing Title

FAMILY QUARTER

SITE PLAN

Scale	1:1000
Date	SEPT 1ST 2016
Drawn By	TSHEWANG GYELTSHEN
Design By	DINESH
Drawing Number	GEL AIRPORT FQ AR01
LEAPP Project Code	-----

LEGEND

	ROAD
	BOUNDARY
	MINOR CONTOUR
	MAJOR CONTOUR
	SURVEY STATION
	ELECTRIC LINE
	WATER TANK
	FUTURE EXPANSION
1	OFFICER'S RESIDENCE
2	FAMILY QUARTER
3	BACHELOR'S QUARTER
4	DINING HALL
5	PARKING

LAYOUT COORDINATES FROM B1
CONSIDERING B1(X-0,Y-0)

POINT	X(mm)	Y(mm)
P1	-8029	-1531
P2	6545	-14710
P3	-16446	-10839
P4	1872	-24019
P5	-11893	-18327
P6	2680	-31507
P7	-20311	-27636
P8	-5736	-40815

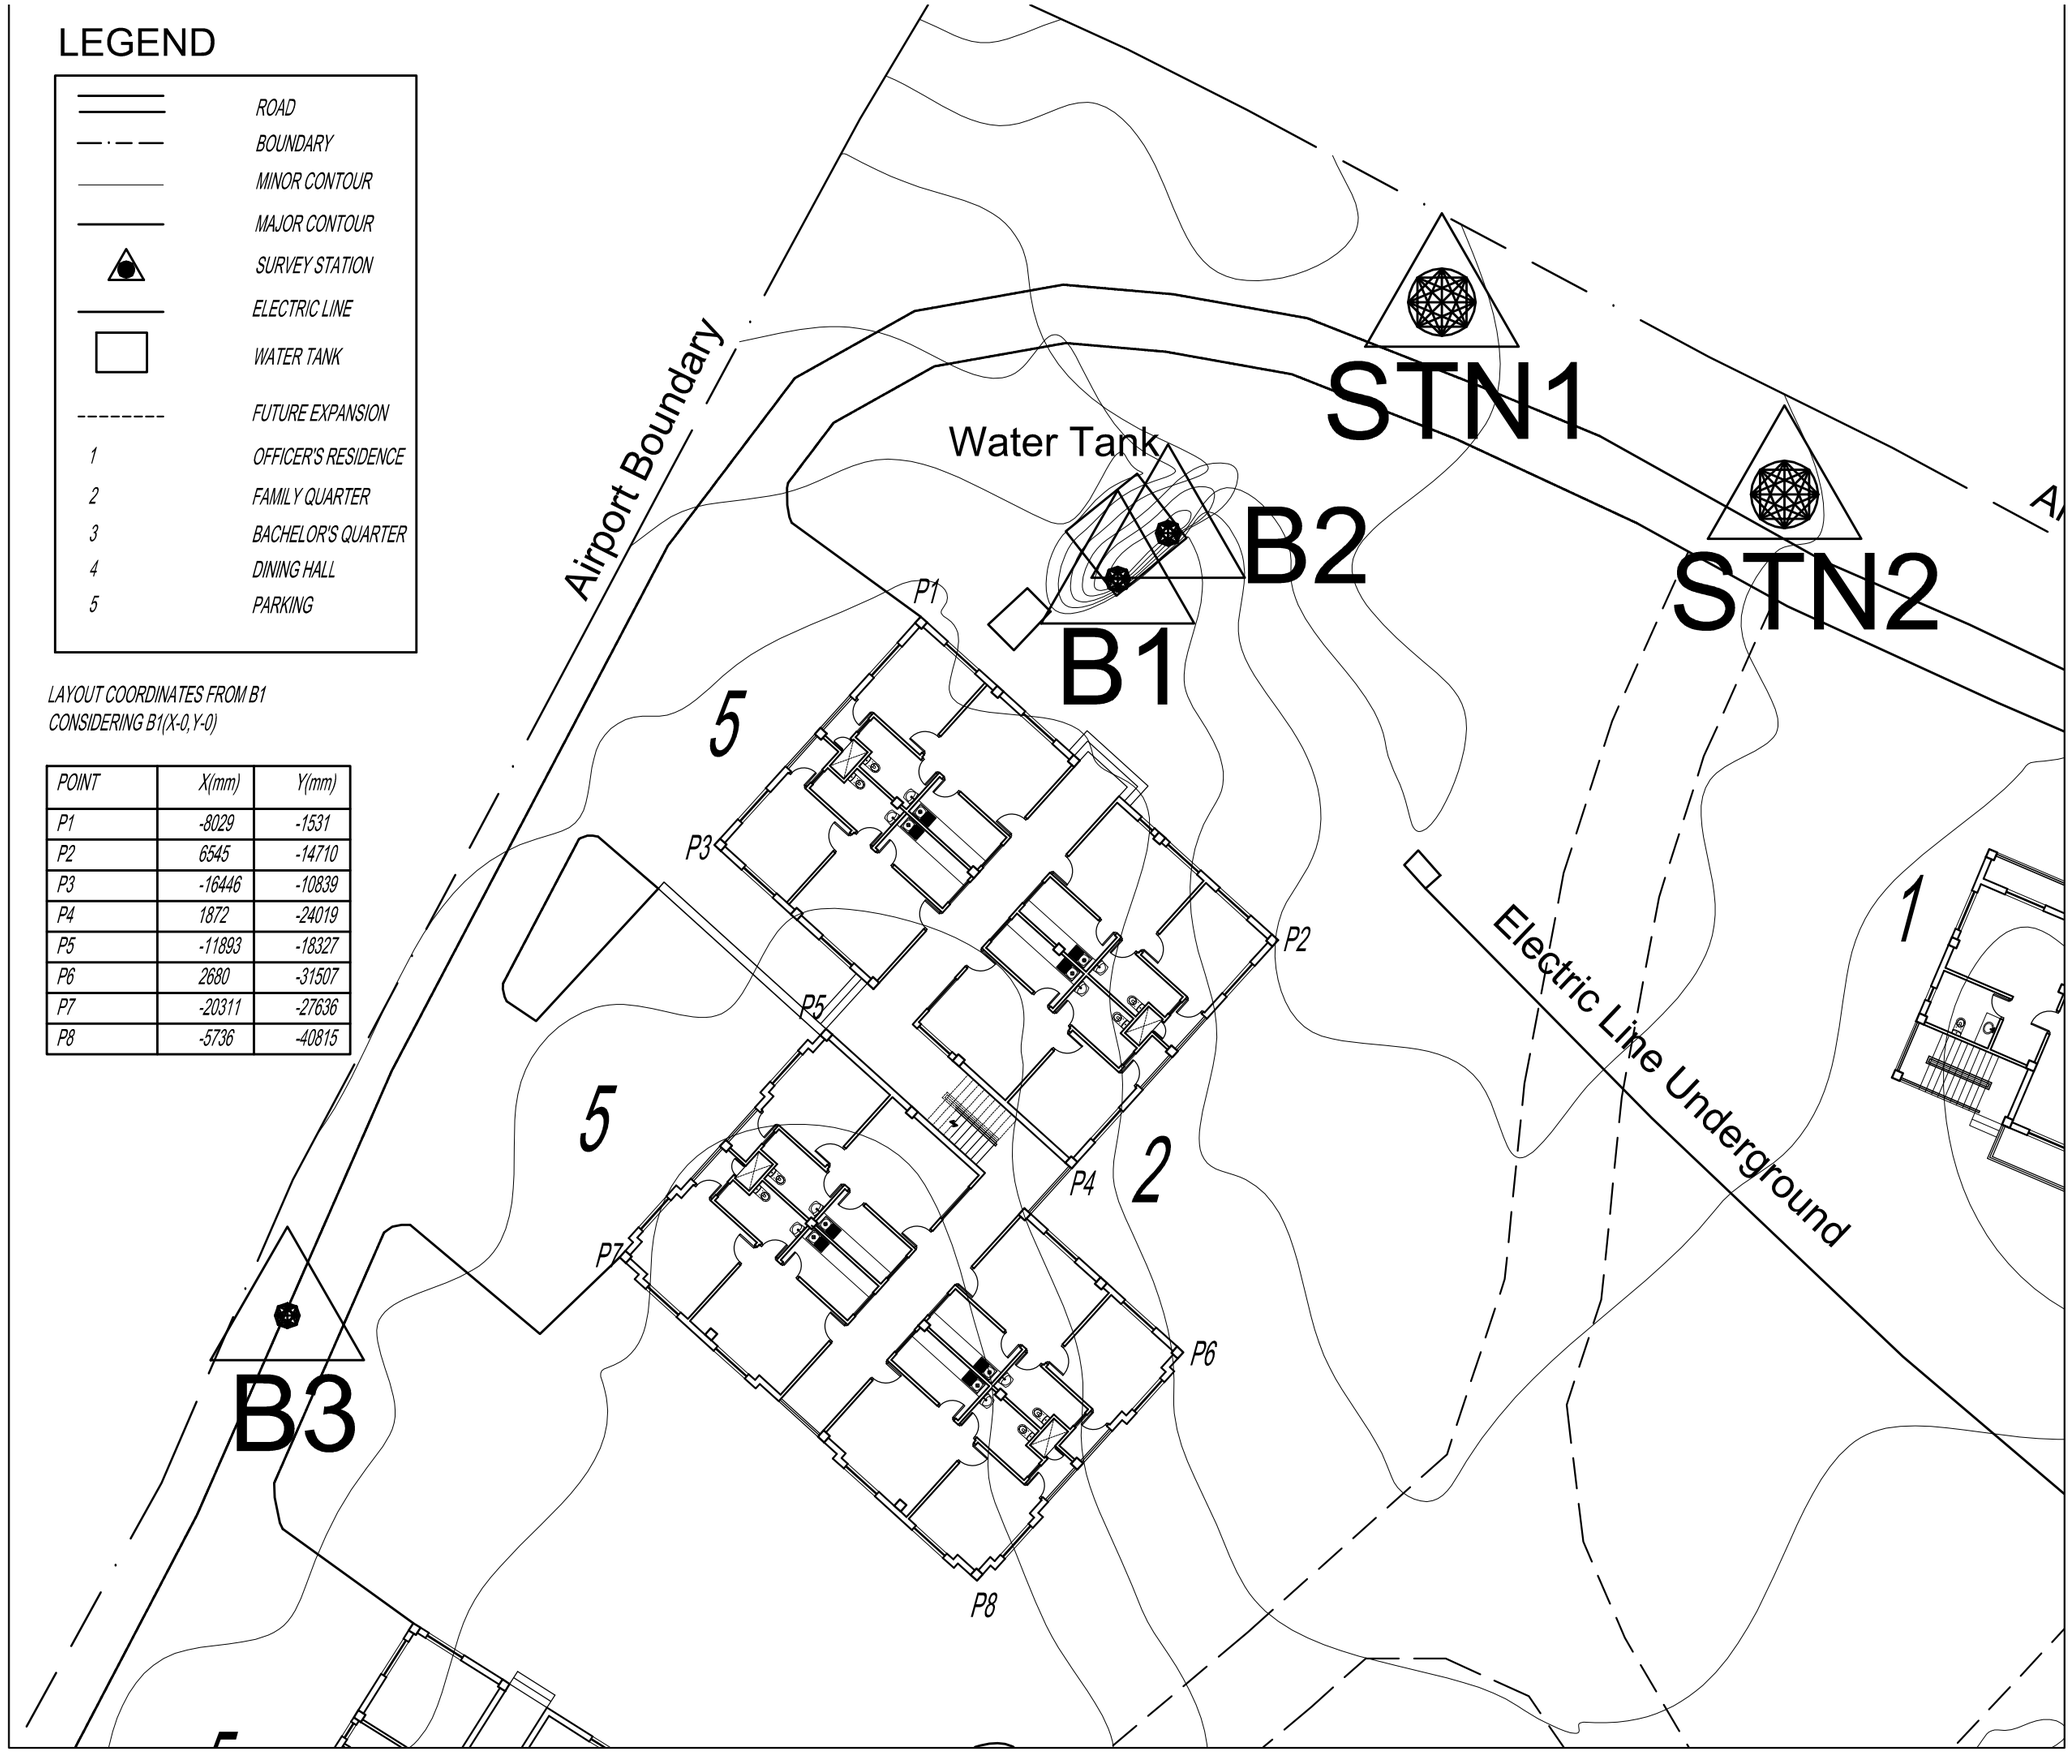

ADB

ROYAL GOVERNMENT OF BHUTAN
CIVIL AVIATION DEPARTMENT

NOTE:

-ALL DIMENSIONS ARE IN MILLIMETERS UNLESS SPECIFIED OTHERWISE
-ALL RELATIVE LEVELS ARE IN METERS UNLESS SPECIFIED OTHERWISE
-ALL DIMENSIONS MEASURE UNFINISHED SURFACES UNLESS SPECIFIED OTI
- ALL DIMENSIONS ARE TO BE READ AND NOT SCALED OFF
- ANY DESCREPANCY IN DRAWING IS TO BE BROUGHT TO THE IMMEDIATE N
  THE CONSULTANTS/SUPERVISION TEAM
- MINOR ADJUSTMENTS NEED TO BE CARRIED OUT ON SITE TO MATCH WITH
  BUILDING

Legend

No.	Revision	Date

Client
Royal Government of Bhutan Civil Aviation Dep

Aviation Planners & Engineers
Leading Edge Aviation Planning Professionals

Civil Engineering Consultant
Gyaltshen Consultancy

Project Title

GELEPHU DOMESTIC AIRP
DESIGN & SUPERVISION

DESIGN OF SECURITY QUARTERS.

Drawing Title

FAMILY QUARTER

SITE LAYOUT PLAN

Scale	1:1000
Date	SEPTEMBER 1ST 2016
Drawn By	TSHEWANG GYELTSHEN
Design By	DINESH
Drawing Number	GEL AIRPORT FQ AR02
LEAPP Project Code	-----