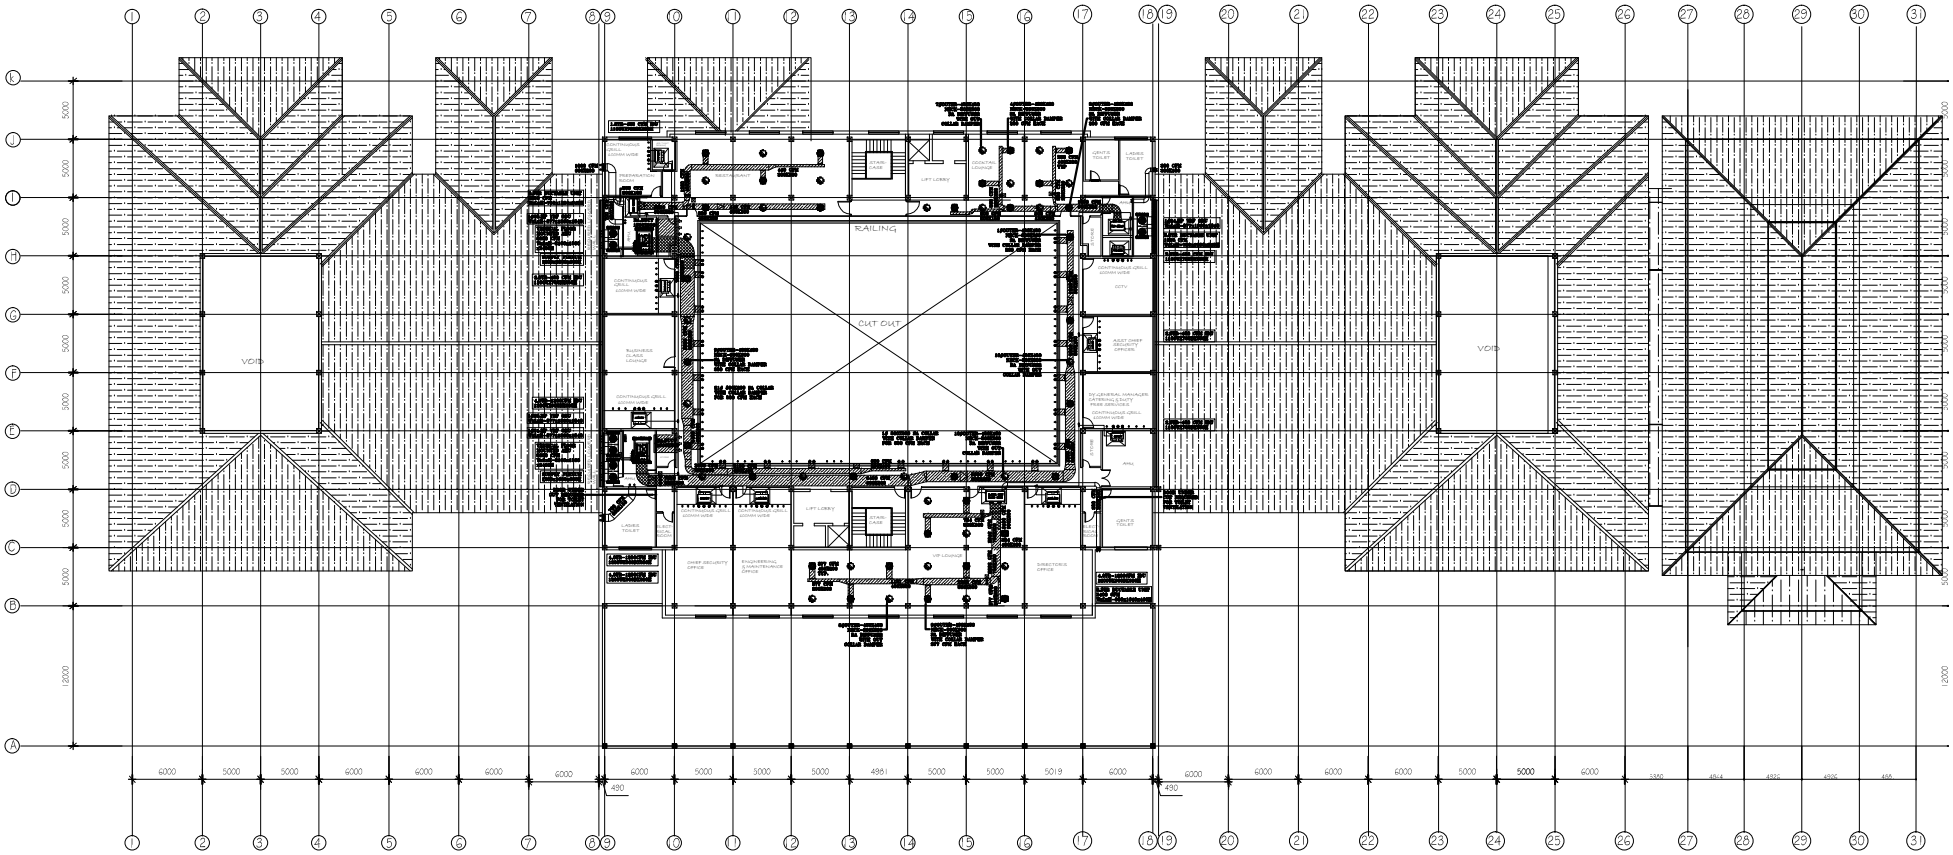

PARO AIRPORT
FIRST FLOOR

ALL DIMENSIONS ARE IN MILLIMETE

	ISSUED FOR		
1	APPROVAL	✓	
2	RECORD		
3	INFORMATION		
4	FOR CONSTRUCTION		
5	CHANGES MARKED		DATE

DESIGNED & DRAWN BY | CHECKED BY | APPROVED BY

CONSULTANTS:
PROGRESSIVE RESEARCH & CONSULTANCY SERVICE
(Provides quality service in Survey, Soil Investigation, Architectural & Engineering Designs, Supervision, Project Management & Research)
Tele# 00975 2 340147/00975 17114087
email: prcsbhutan@gmail.com
LOCATION: OLAKHA, THIMPHU : BHUTAN

RITES LTD. AIRPORTS DIVISION (ISO – 9001 CERTIFIED)

CLIENT: DEPARTMENT OF AIR TRANSPORT

PROJECT: Consultancy service for construction of cargo complex,parallel taxiway and modification of old terminal in Paro International Airport

Location : Thimphu

FACILITY TYPE : Floor Plans

DRAWING NO.: DCA/PA/MODIFICATIONA/ARCT01

REVISION: 0

NORTH

DRAWING TITLE : DEPARTURE TERMINAL BUILDING ROOF PLAN

DATE: JUNE 2016 | SCALE : NTS | SHEET NO : 02