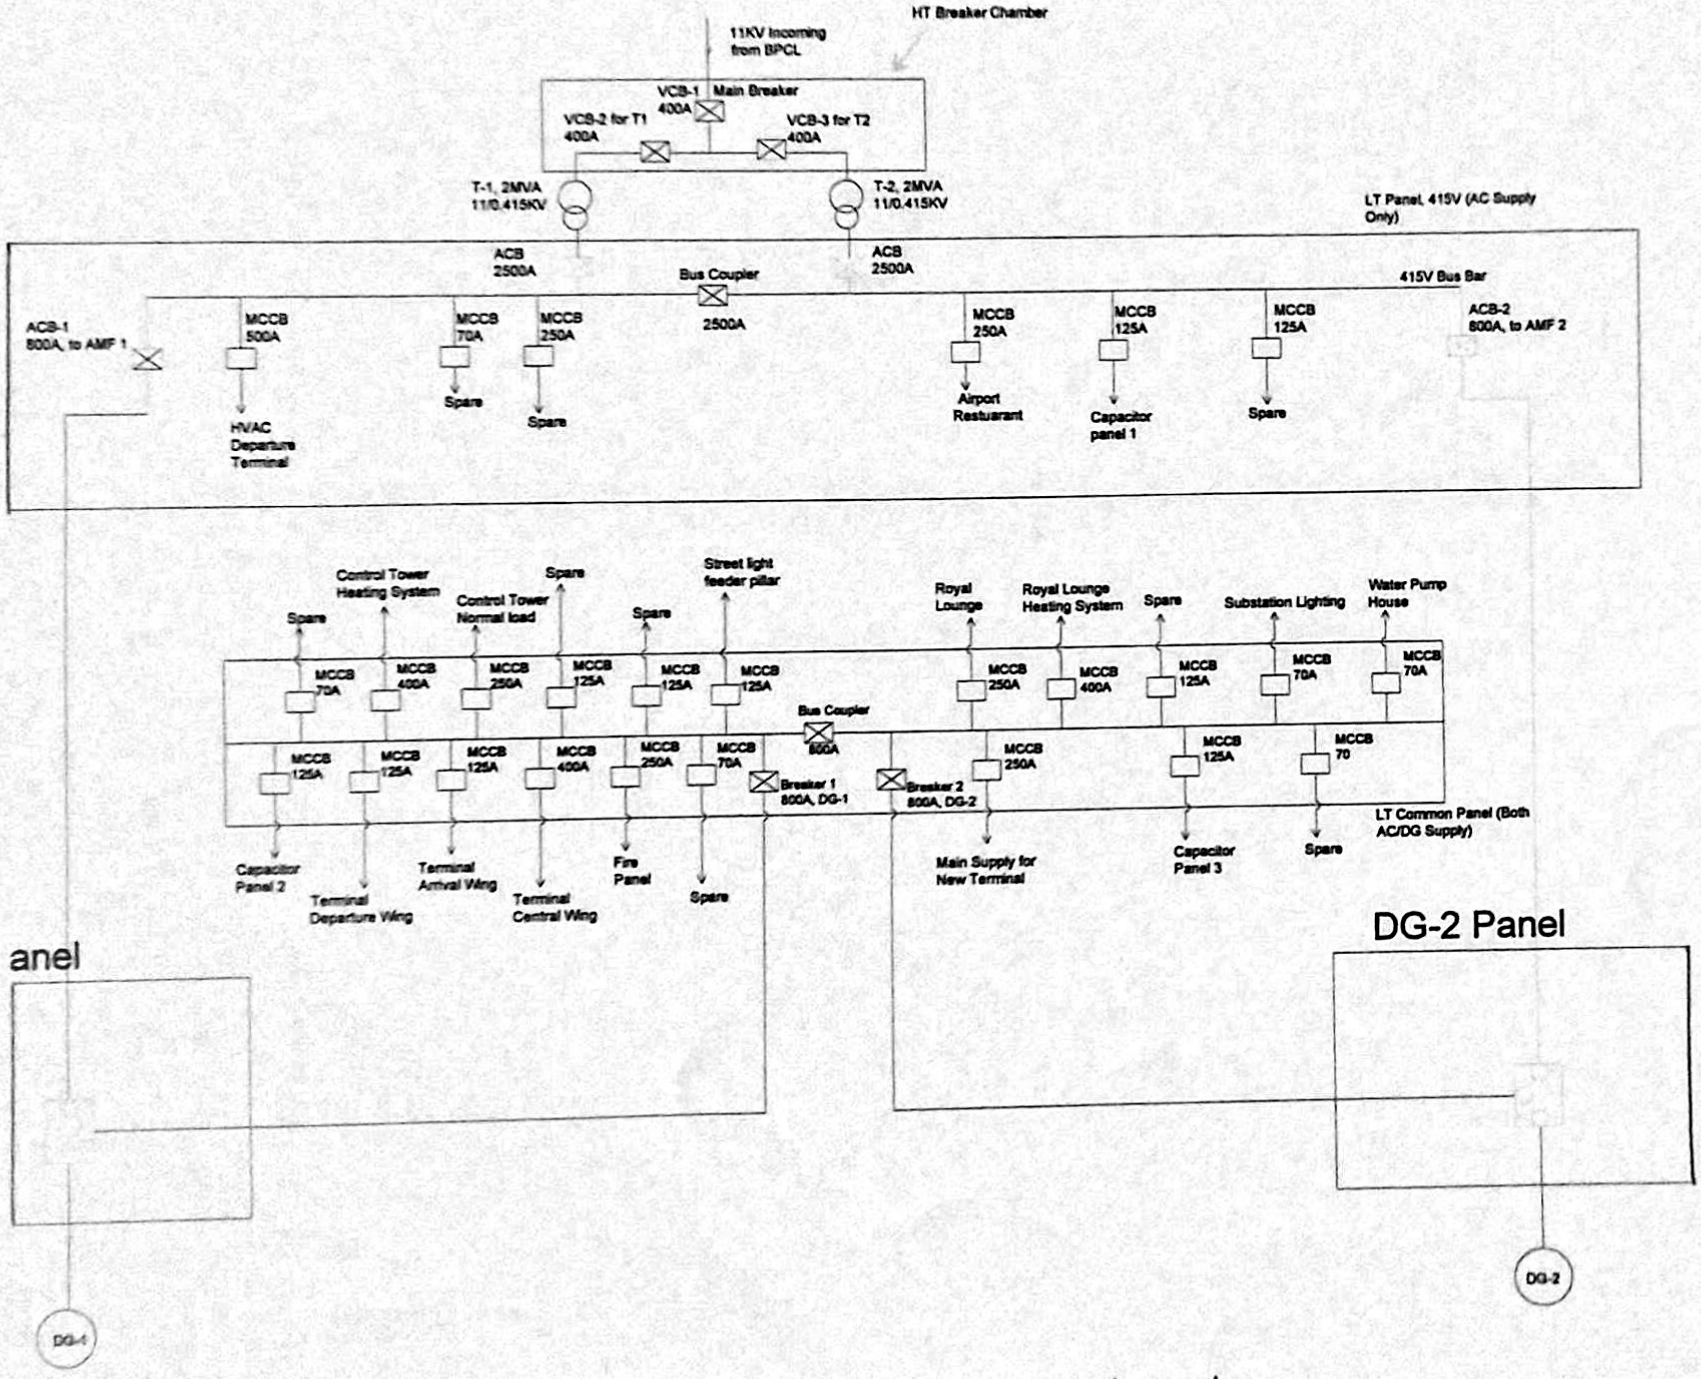

Drg-1: Proposed Switchgears in the control panel

C:\Users\use\Desktop\My Document\Substation Drawing\Existing single line diagram.dv